SITE PLAN

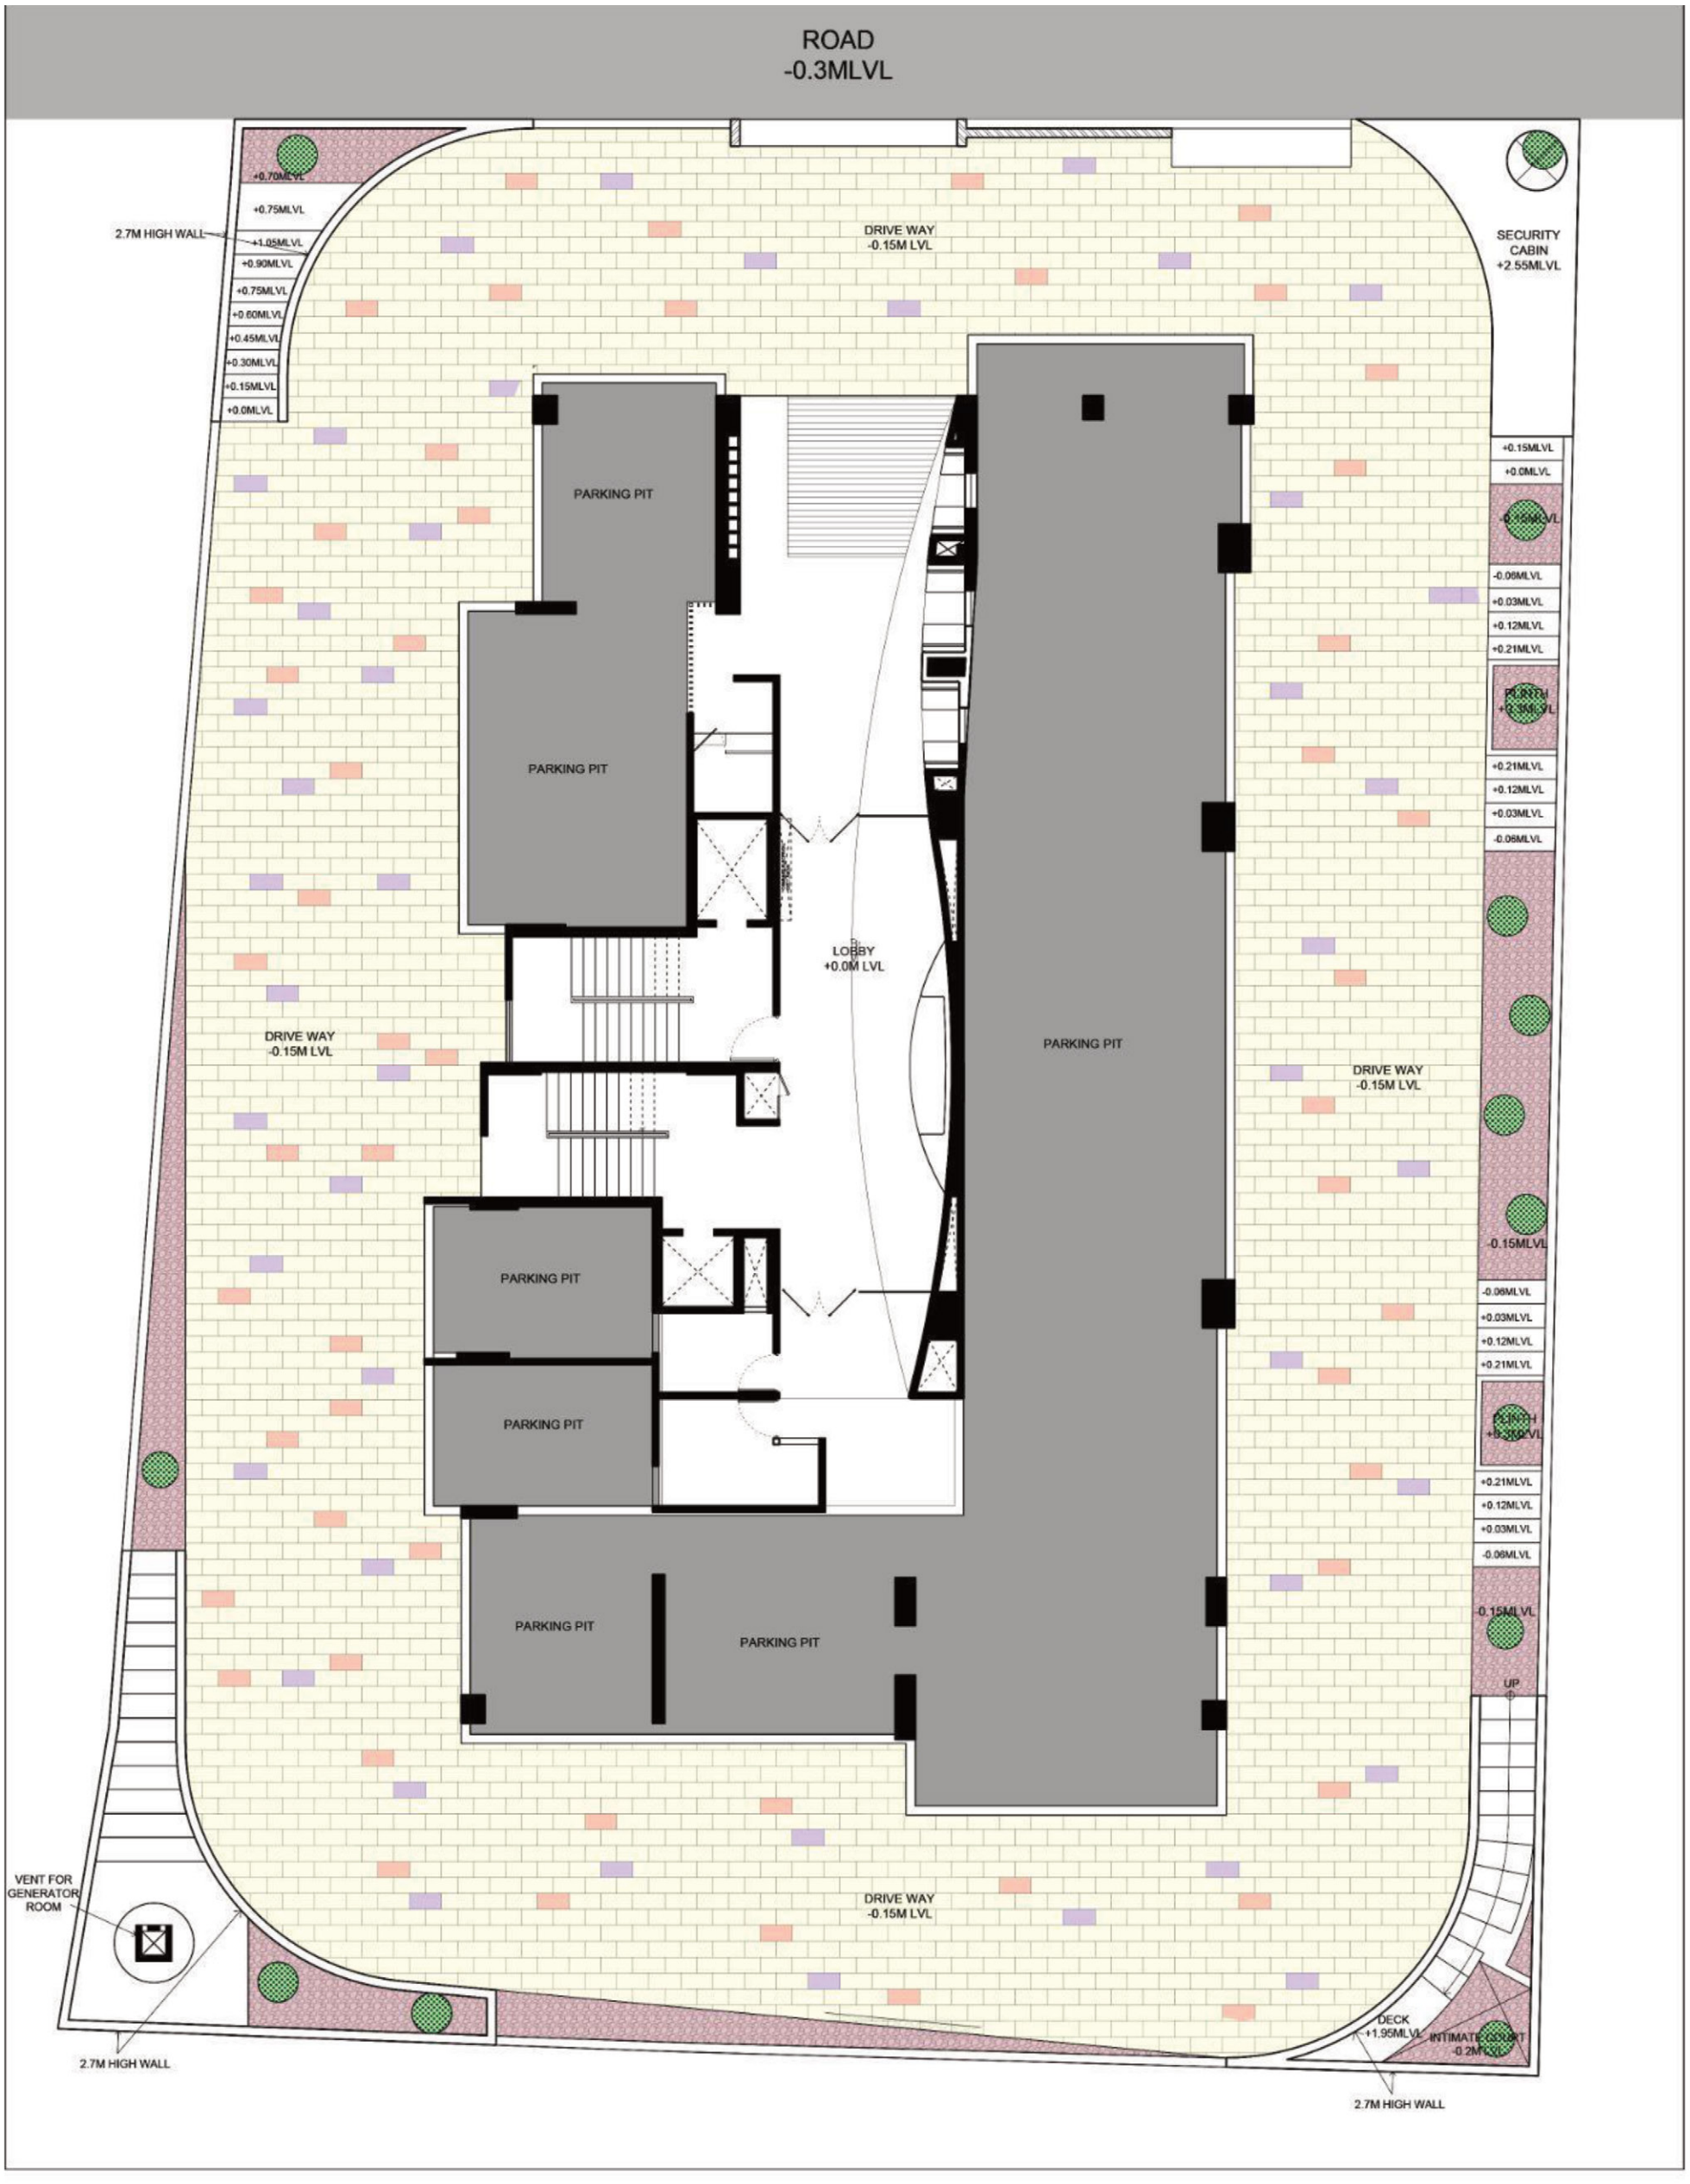
ROAD
-0.3MLVL
2.7M HIGH WALL
+0.70MLVL
+0.75MLVL
+1.05MLVL
+0.90MLVL
+0.75MLVL
+0.60MLVL
+0.45MLVL
+0.30MLVL
+0.15MLVL
+0.0MLVL
DRIVE WAY
-0.15M LVL
SECURITY
CABIN
+2.55MLVL
+0.15MLVL
+0.0MLVL
-0.06MLVL
+0.03MLVL
+0.12MLVL
+0.21MLVL
PLINTH
+0.30MLVL
-0.15MLVL
PARKING PIT
PARKING PIT
LOBBY
+0.0M LVL
DRIVE WAY
-0.15M LVL
PARKING PIT
PARKING PIT
PARKING PIT
PARKING PIT
PARKING PIT
DRIVE WAY
-0.15M LVL
DRIVE WAY
-0.15M LVL
VENT FOR
GENERATOR
ROOM
2.7M HIGH WALL
DECK
+1.95MLVL
INTIMATE COURT
-0.2MLVL
2.7M HIGH WALL
UP